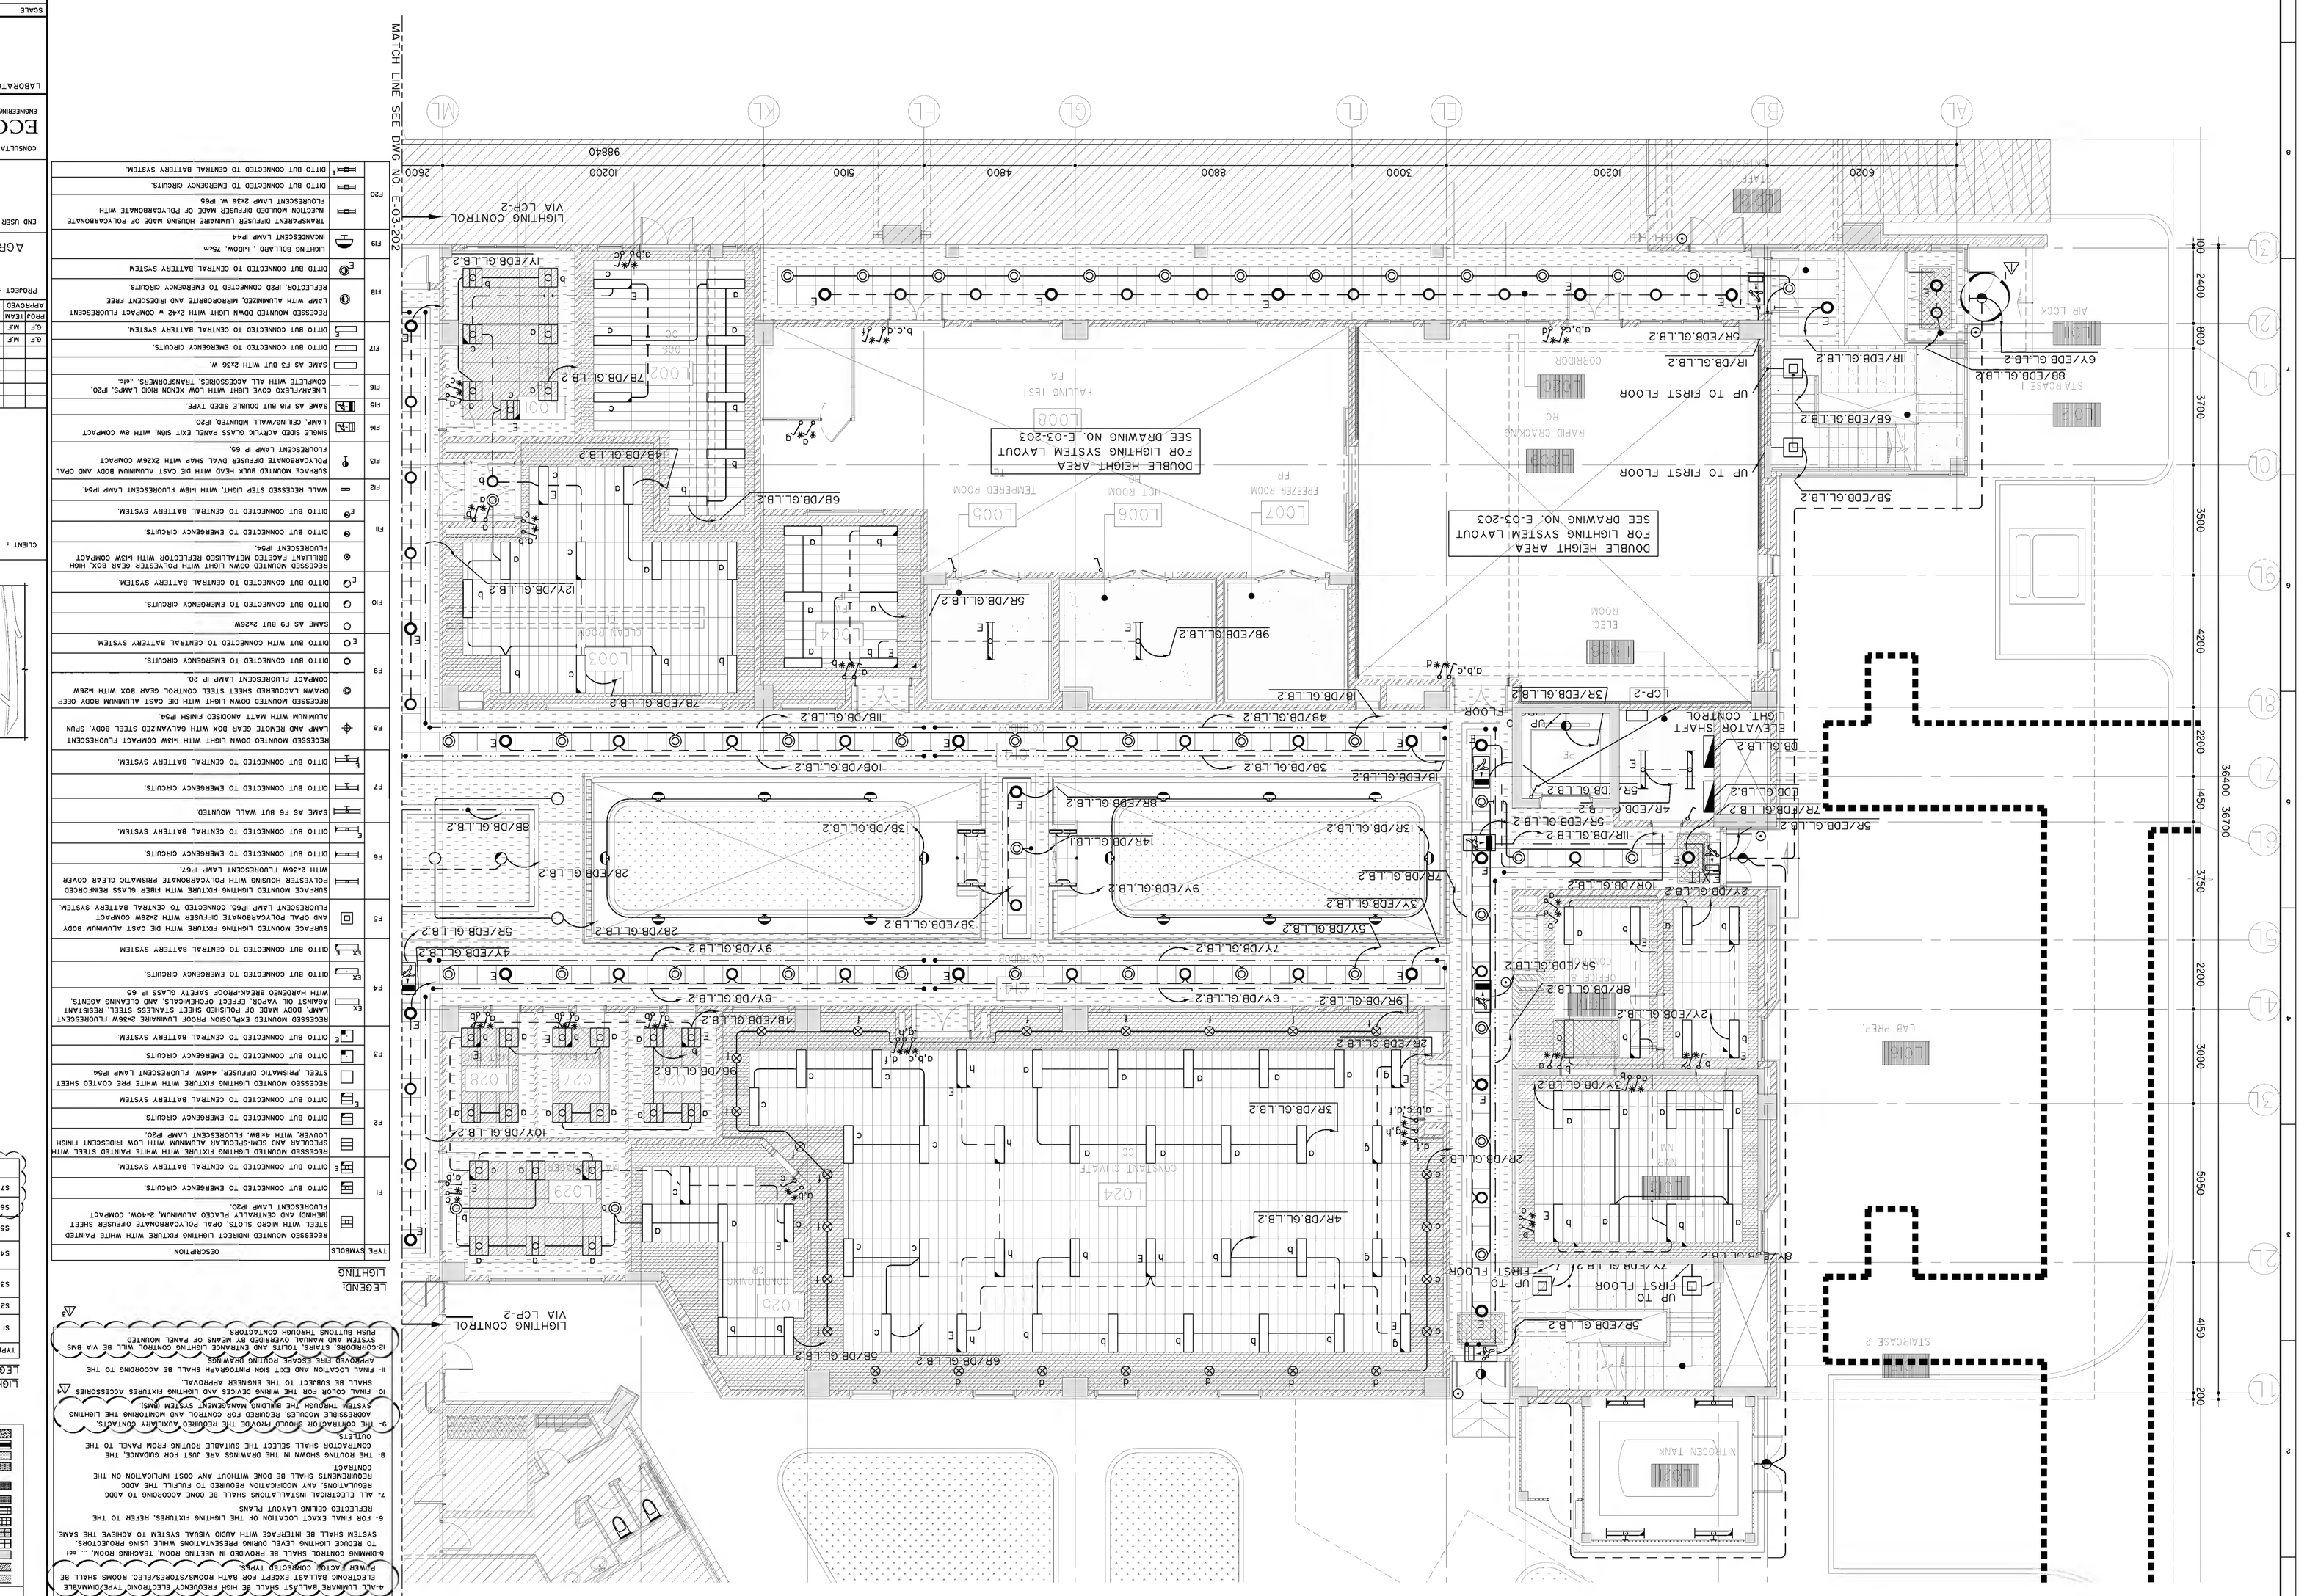

LEGEND:

LIGHTING

TYPE	SYMBOLS	DESCRIPTION
F1		RECESSED MOUNTED INDIRECT LIGHTING FIXTURE WITH WHITE PAINTED STEEL WITH MICRO SLOTS, OPAL POLYCARBONATE DIFFUSER SHEET BEHIND AND CENTRALLY PLACED ALUMINUM, 24-40W, COMPACT FLUORESCENT LAMP P2G.
F2		RECESSED MOUNTED INDIRECT LIGHTING FIXTURE WITH WHITE PAINTED STEEL WITH SEMI-SPECULAR ALUMINUM WITH LOW RDESCENT FINISH LOUVER, WITH 4-18W, FLUORESCENT LAMP P2G.
F3		BUTTO BUT CONNECTED TO EMERGENCY CIRCUITS.
F4		BUTTO BUT CONNECTED TO CENTRAL BATTERY SYSTEM
F5		RECESSED MOUNTED DOWN LIGHT WITH 2X42 W COMPACT FLUORESCENT LAMP WITH ALUMINIZED, MIROROBRITE AND IRDESCENT FREE REFLECTOR, P2G CONNECTED TO EMERGENCY CIRCUITS.
F6		BUTTO BUT CONNECTED TO CENTRAL BATTERY SYSTEM.
F7		BUTTO BUT CONNECTED TO EMERGENCY CIRCUITS.
F8		SAME AS F3 BUT WITH 2X36 W.
F9		BUTTO BUT CONNECTED TO EMERGENCY CIRCUITS.
F10		LINEARFLEXO COVE LIGHT WITH LOW XENON RIGD LAMPS, P2G, COMPLETE WITH ALL ACCESSORIES, TRANSFORMERS, ,etc.
F11		SAME AS 11B BUT DOUBLE SIDED TYPE.
F12		SINGLE SIDED ACRYLIC GLASS PANEL EXIT SIGN, WITH 8W COMPACT LAMP, CEILING/WALL MOUNTED, P2G.
F13		SURFACE MOUNTED BULK HEAD WITH DIE CAST ALUMINUM BODY AND OPAL POLYCARBONATE DIFFUSER OVAL SHAP WITH 2X26W COMPACT FLOURESCENT LAMP P 65.
F14		WALL RECESSED STEP LIGHT, WITH HIGH FLUORESCENT LAMP P64
F15		BUTTO BUT CONNECTED TO CENTRAL BATTERY SYSTEM.
F16		BUTTO BUT CONNECTED TO EMERGENCY CIRCUITS.
F17		BUTTO BUT CONNECTED TO CENTRAL BATTERY SYSTEM.
F18		RECESSED MOUNTED DOWN LIGHT WITH ALUMINIZED REFLECTOR WITH HIGH COMPACT FLUORESCENT LAMP P64.
F19		BUTTO BUT CONNECTED TO EMERGENCY CIRCUITS.
F20		BUTTO BUT CONNECTED TO EMERGENCY CIRCUITS.
F21		BUTTO BUT CONNECTED TO CENTRAL BATTERY SYSTEM.
F22		RECESSED MOUNTED DOWN LIGHT WITH DIE CAST ALUMINUM BODY AND OPAL POLYCARBONATE DIFFUSER WITH 2X26W COMPACT FLUORESCENT LAMP P66, CONNECTED TO CENTRAL BATTERY SYSTEM
F23		SURFACE MOUNTED LIGHTING FIXTURE WITH DIE CAST ALUMINUM BODY AND OPAL POLYCARBONATE DIFFUSER WITH 2X26W COMPACT FLUORESCENT LAMP P67.
F24		SURFACE MOUNTED LIGHTING FIXTURE WITH FIBER GLASS REINFORCED POLYESTER HOUSING WITH POLYCARBONATE PRISMATIC CLEAR COVER WITH 2-36W FLUORESCENT LAMP P67.
F25		BUTTO BUT CONNECTED TO EMERGENCY CIRCUITS.
F26		BUTTO BUT CONNECTED TO CENTRAL BATTERY SYSTEM
F27		SAME AS F6 BUT WALL MOUNTED.
F28		BUTTO BUT CONNECTED TO EMERGENCY CIRCUITS.
F29		LIGHTING BOLLARD , 140CM, 75cm
F30		NONCONCENTRIC LAMP P44
F31		BUTTO BUT CONNECTED TO CENTRAL BATTERY SYSTEM
F32		REFLECTOR, P2G CONNECTED TO EMERGENCY CIRCUITS.
F33		TRANSPARENT DIFFUSER LUMINAIRE HOUSING MADE OF POLYCARBONATE INJECTION MOULDED DIFFUSER MADE OF POLYCARBONATE WITH FLOURESCENT LAMP 2X36 W. P65
F34		BUTTO BUT CONNECTED TO CENTRAL BATTERY SYSTEM.

LIGHTING SWITCHES

TYPE	SYMBOLS	DESCRIPTION
S1		240V, 10A SINGLE POLE, ONE WAY, FLUSH MOUNTED LIGHTING SWITCH ONE GANG.
S2		SAME AS S1 BUT IP54.
S3		240V, 10A SINGLE POLE, ONE WAY, FLUSH MOUNTED LIGHTING SWITCH TWO GANG IP54.
S4		240V, 10A SINGLE POLE, ONE WAY, FLUSH MOUNTED LIGHTING SWITCH ONE GANG IP54.
S5		240V, 10A SINGLE POLE, TWO WAY, FLUSH MOUNTED LIGHTING SWITCH TWO GANG IP54.
S6		TOUCH SENSOR 7 PUSH BUTTON LETTERS INDICATES NO. OF GANGS.
S7		DIMMING PUSH BUTTON LETTERS INDICATES NO. OF GANGS.
		LIGHTING CONTROL PANEL.

NOTES:

1. LIGHTING CONTROL IN VARIOUS AREAS SHALL BE DONE THROUGH BUILDING MANAGEMENT SYSTEM BY MEANS OF INTELLIGENT MOVEMENT SENSOR, LUX LEVEL SENSOR AND TIME SCHEDULE.
2. ADDRESS MODULE AND HIGH FREQUENCY ELECTRONIC BALLAST SHALL BE PROVIDED FOR ALL LIGHT FIXTURES CONNECTED TO CENTRAL EMERGENCY BATTERY SYSTEM.
3. MAINTAINED ILLUMINANCE AT THE VARIOUS AREAS SHALL BE AS PER THE ELECTRICAL SPECIFICATION SECTION 16000. UNIFORMITY OF ILLUMINANCE, LIMITING GLARE INDEX, ETC. SHALL BE AS PER CHSE. RECOMMENDATIONS.
4. ALL LUMINAIRE BALLAST EXCEPT FOR BATH ROOMS/STORES/ELEC. ROOMS SHALL BE POWER FACTOR CORRECTED TYPE.
5. DAMANO CONTROL SHALL BE PROVIDED IN MEETING ROOM, TEACHING ROOM, etc TO REDUCE LIGHTING LEVEL DURING PRESENTATIONS WHILE USING PROJECTORS. SYSTEM SHALL BE INTERFACE WITH AUDIO VISUAL SYSTEM TO ACHIEVE THE SAME
6. FOR FINAL EXACT LOCATION OF THE LIGHTING FIXTURES, REFER TO THE REFLECTED CEILING LAYOUT PLANS
7. ALL ELECTRICAL INSTALLATIONS SHALL BE DONE ACCORDING TO ADDC REGULATIONS. ANY MODIFICATION REQUIRED TO FULFILL THE ADDC REQUIREMENTS SHALL BE DONE WITHOUT ANY COST IMPLICATION ON THE CONTRACT.
8. THE ROUTING SHOWN IN THE DRAWINGS ARE JUST FOR GUIDANCE. THE CONTRACTOR SHALL SELECT THE SUITABLE ROUTING FROM PANEL TO THE OUTLETS.
9. THE CONTRACTOR SHOULD PROVIDE THE REQUIRED AUXILLARY CONTACTS ADDRESSIBLE MODULES REQUIRED FOR CONTROL AND MONITORING THE LIGHTING SYSTEM THROUGH THE BUILDING MANAGEMENT SYSTEM (BMS).
10. FINAL COLOR FOR THE REMOTE DEVICES AND LIGHTING FIXTURES ACCESSORIES SHALL BE SUBJECT TO THE KONREEA APPROVAL.
11. FINAL LOCATION AND EXIT SIGN PHTOGRAPH SHALL BE ACCORDING TO THE APPROVED CHECKED ROUTING DRAWINGS.
12. BOOKS, STARS, TOURS AND ENTRANCE LIGHTING CONTROL WILL BE VIA BMS SYSTEM AND MANUAL OVERRIDED BY MEANS OF PANEL MOUNTED PUSH BUTTONS THROUGH CONTACTORS

LIGHTING CONTROL VIA LCP-2

KEY PLAN

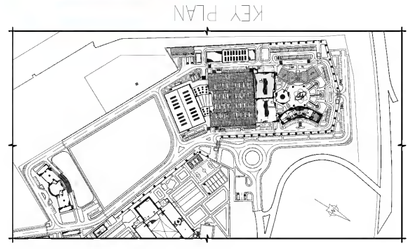

CLIENT :

ADNOC
أدنوك

PROJECT :

BOROUGE INNOVATION CENTER
IN ABU DHABI
AGREEMENT No.I159840I - PROJECT NO.5984

END USER :

Borouge
بورouge

CONSULTANT :

ECG
ENGINEERING CONSULTANTS GROUP S.A. ABU DHABI
P.O. BOX 29556,
ABU DHABI, U.A.E
TEL. : +02-6728-007
FAX : +02-6728-002
e-mail : ecg-emirates.ae/ae

LABORATORY BUILDING

LIGHTING SYSTEM LAYOUT
PARTIAL GROUND FLOOR PLAN - PART I

SCALE	JOB NO.	DWG NO.	REV NO
1/100	1194	E-03-201	1

REFERENCE DRAWINGS	DWG NO.
LEGEND , GENERAL NOTES	E-03-001
GENERAL DETAILS (SHEET 1-2)	E-03-801
GENERAL DETAILS (SHEET 2-2)	E-03-802
LOW VOLTAGE SINGLE LINE DIAGRAM (SHEET 1-3)	E-03-901
LOW VOLTAGE SINGLE LINE DIAGRAM (SHEET 2-3)	E-03-902
LOW VOLTAGE SINGLE LINE DIAGRAM (SHEET 3-3)	E-03-903

REFLECTED CEILING LEGEND
SOLID - CONCRETE BLOCK WALL
HOLLOW - CONCRETE BLOCK WALL
SCI - 600x600MM PLAN METAL TILES
SCI - 300x300MM METAL TILES
SC2 - 600X600MM MINERAL FIBRE TILE
SC3 - 300X300MM PLAN METAL RESISTANT TILES
SC4 - 600X300MM CHEMICAL RESISTANT METAL STRIPS
CB - CEMENT BOARD 12MM THICKNESS
CBS - CEMENT BOARD 12MM THICKNESS WITH CHEMICAL RESISTANT PAINT
GP - GYPSUM BOARD CEILING 12.5MM THICK.
SEP - CEMENT SAND PLASTER & SMOOTH EPOXY PAINT
300MM GYPSUM BOARD TO RECEIVE COVE LIGHT
AMD - ALKYD ENAMEL PAINT SEMI GLOSS